CONCEPTUAL GRADING – TENTATIVE TRACT MAP 17875

BEING A SUBDIVISION OF PORTION OF
SECTION 9, TOWNSHIP 4 NORTH, RANGE 7 WEST,
PETRA GROUP, INC. NOVEMBER, 2006

OFFICIAL USE ONLY

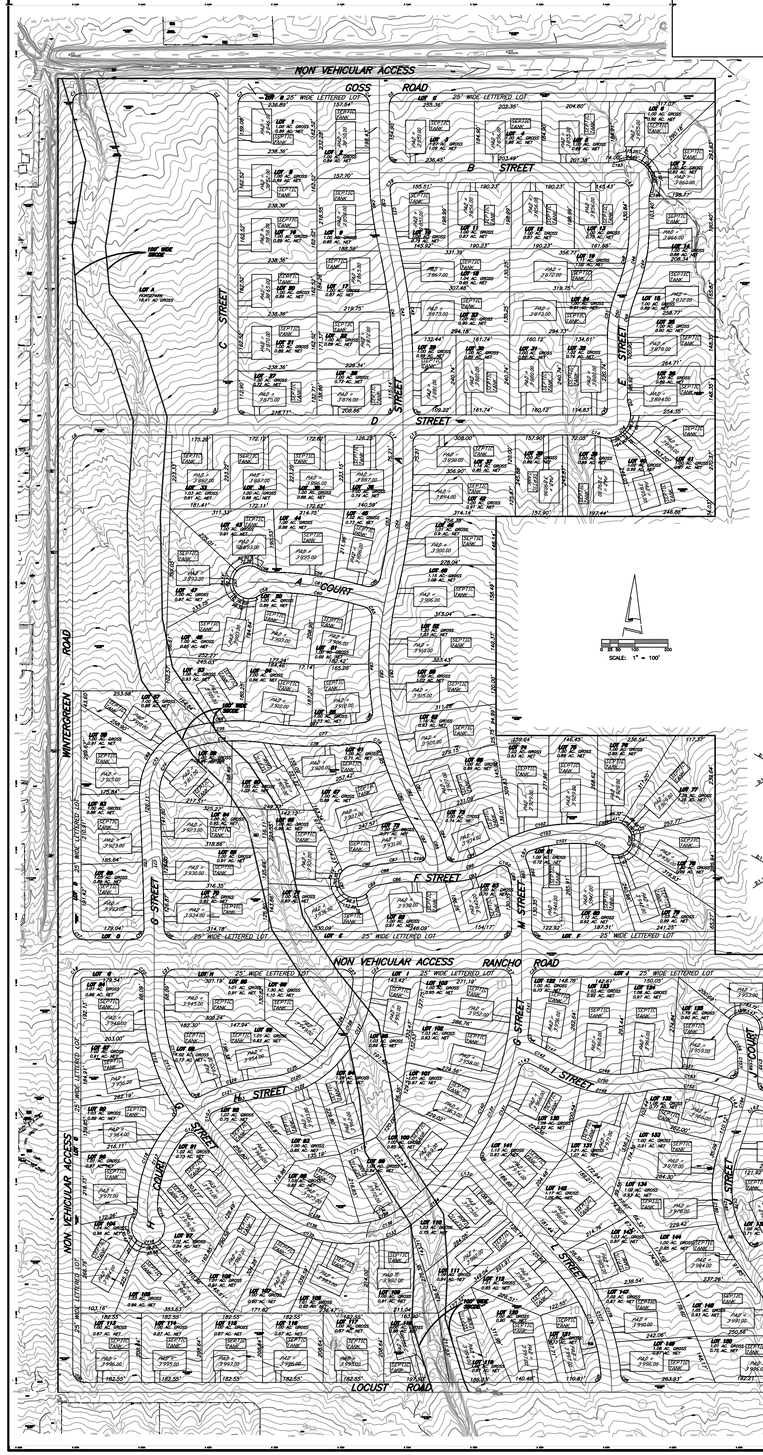

ASSESSOR'S PARCEL NO. 3068-481-01 AND 3068-491-01,03 AND 3068-521-01,03,05

NOTES:

1. THIS TRACT MAP CONTAINS 152 RESIDENTIAL LOTS AT A DENSITY ,85 UNIT/ 1 GROSS ACRE AND 9 LETTERED LOT.
2. EXISTING ZONING FOR THIS PROJECT IS PH-RL. PROPOSED ZONING: PH-RS-1.
3. EXISTING LAND USE: ON-SITE: VACANT
   NORTH: PH-RL VACANT/SFR
   SOUTH: PH-RL VACANT
   EAST: PH-RL VACANT
   WEST: PH-RL VACANT/SFR
4. BUILDING SETBACK:
   FRONT: 25 FEET
   SIDES: 15 FEET
   REAR: 15 FEET
5. THIS TENTATIVE MAP INCLUDES THE ENTIRE CONTIGUOUS OWNERSHIP OF THE SUBDIVIDER.
6. THERE ARE 28500 LF NEW STREETS TO BE DEVELOPED.
7. NO GRADING IS PROPOSED AT THIS TIME.
8. NO STRUCTURES, PARKING FACILITIES OR DRIVEWAYS PRESENTLY EXIST.
9. THIS LAND IS NOT SUBJECT TO LIQUEFACTION, OR OTHER GEOLOGIC HAZARDS, NOR IS IT A SPECIAL STUDIES ZONE.
10. JOSHUA TREES ARE LOCATED ON THE SITE AND ARE SHOWN ON THIS PLAN. ANY PROPOSED REMOVAL OF TREES IS SUBJECT TO REVIEW BY THE COUNTY OF SAN BERNARDINO.
11. ALL SEPTIC SYSTEMS TO BE LOCATED 5' MINIMUM FROM PROPERTY LINE AND 50' FROM DRAINAGE EASEMENTS (SBCEE).
12. THE SITE IS AFFECTED BY AN EXISTING DRAINAGE EASEMENT AS SHOWN ON THIS MAP.
13. THIS SITE IS FOR LOT SALES BY OWNER.
14. LETTERED LOT A TO BE A HORSE PARK SITE.

UTILITIES:

ELECTRIC:
SOUTHERN CALIFORNIA EDISON
12353 VERNON ROAD
VICTORVILLE, CA 92392
(760) 241-3211


SEWER:
NONE

GAS:
PROPANE

WATER:
COUNTY SPECIAL DISTRICT

LEGEND:
'SBCEE' INDICATES SAN BERNARDINO COUNTY DRAINAGE EASEMENT.
JOSHUA TREE

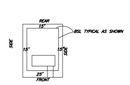

TYPICAL BUILDING SETBACKS

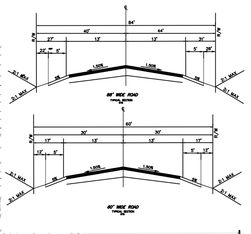

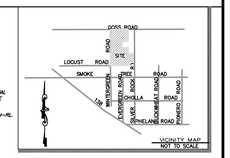

VICINITY MAP
NOT TO SCALE

LEGAL DESCRIPTION

THE WEST 1/2 OF THE NORTHWEST 1/4 OF SECTION 9, TOWNSHIP 4 NORTH, RANGE 7 WEST, SAN BERNARDINO BASE AND MERIDIAN, IN SAN BERNARDINO COUNTY

THE NORTH 1/2 OF THE SOUTHWEST 1/4 OF SECTION 9, TOWNSHIP 4 NORTH, RANGE 7 WEST, SAN BERNARDINO BASE AND MERIDIAN, IN SAN BERNARDINO COUNTY

THE WEST 1/2 OF THE NORTHWEST 1/4 OF THE NORTHEAST 1/4, OF SECTION 9, TOWNSHIP 4 NORTH, RANGE 7 WEST, SAN BERNARDINO BASE AND MERIDIAN, IN SAN BERNARDINO COUNTY

THE SOUTHWEST 1/4 OF THE SOUTHEAST 1/4 OF THE NORTHWEST 1/4, OF SECTION 9, TOWNSHIP 4 NORTH, RANGE 7 WEST, SAN BERNARDINO BASE AND MERIDIAN, IN SAN BERNARDINO COUNTY

CURVE TABLE

CURVE	LENGTH	RADIUS	TANGENT	DELTA
C1	39.27	25.00	25.00	90°00'00"
C2	39.27	25.00	25.00	90°00'00"
C3	39.27	25.00	25.00	90°00'00"
C4	39.27	25.00	25.00	90°00'00"
C5	39.27	25.00	25.00	90°00'00"
C6	39.27	25.00	25.00	90°00'00"
C7	39.27	25.00	25.00	90°00'00"
C8	39.27	25.00	25.00	90°00'00"
C9	39.27	25.00	25.00	90°00'00"
C10	39.27	25.00	25.00	90°00'00"
C11	39.27	25.00	25.00	90°00'00"
C12	39.27	25.00	25.00	90°00'00"
C13	20.95	50.00	10.62	23°59'53"
C14	20.95	50.00	10.62	23°59'53"
C15	54.98	35.00	35.00	90°00'00"
C16	54.98	35.00	35.00	90°00'00"
C17	54.98	35.00	35.00	90°00'00"
C18	54.98	35.00	35.00	90°00'00"
C19	54.98	35.00	35.00	90°00'00"
C20	54.98	35.00	35.00	90°00'00"
C21	54.98	35.00	35.00	90°00'00"
C22	54.98	35.00	35.00	90°00'00"
C23	17.71	35.00	17.77	29°00'00"
C24	37.27	35.00	20.62	61°00'00"
C25	54.98	35.00	35.00	90°00'00"
C26	54.98	35.00	35.00	90°00'00"
